

Gifford Dixon

Commercial Property

Leisure, Retail To Let

£36,000 per annum

977 sq ft

218 Burton Road, Manchester, M20 2LW

Prime retail premises location in the highly sought after Burton Road location

- Attractively presented throughout
- Prime West Didsbury location
- Thriving bar/restaurant area
- Suitable for retail, cafe, restaurant uses
- Useful basement facilities
- Turn key opportunity
- Fixtures and fittings available if salon use (subject to premium payment)

0161 667 1317
gifforddixon.co.uk





Description

Briefly, the premises provides a majority glazed shopfront with porch door opening onto Burton Road and leading to the main salon/retail area, with backwash area and treatment room to the rear. The basement area is well appointed and provides male and female customer toilets, staff kitchen and store, plus large storage room with managers office off. Additionally there is a small enclosed yard to the rear for bin storage.

The premises is presented to an excellent standard throughout and offers the opportunity of a 'turn-key' opportunity for an incoming tenant. Alternative uses such as restaurant/cafe are permitted as the premises benefits from Use Class E (commercial, service and business).

Location

Occupying a prime position at the heart of Burton Road in West Didsbury, one of South Manchester's most thriving and popular areas. Manchester City Centre is located approximately 4.5 miles to the north via Princess Road. The immediate area boasts excellent transport links, being less than 2 miles from junction 5 of the M60 Motorway and within 5 miles of Manchester Airport. Additionally, regular bus services run along Burton Road, linking South Manchester to the City Centre and the property is around a 3-minute walk from both Burton Road Metrolink stop.


The immediate area is home to many local boutique and regional retail and leisure operators, including 'David Gavin' interior design, 'The Old Bakery', 'The Elk', 'Santé' bar and restaurant., and 'Folk' bar and kitchen.



Gifford Dixon

Commercial Property

218 Burton Road, Manchester, M20 2LW

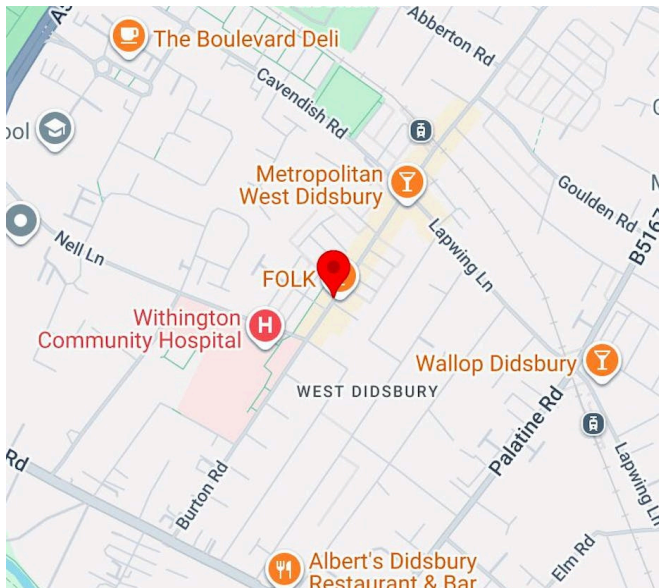

Summary

- Rent: £36,000 per annum
- Business rates: £7,609.75 per annum
- VAT: Not applicable
- Legal fees: Ingoing tenant is liable for both parties legal costs
- Lease: New Lease
- Terms: 6 years

Further information

- [View details on our website](#)
- [View Microsite](#)

Contact & Viewings

Steven Gifford-Dixon
0161 667 1317
steven@gifforddixon.co.uk

Accommodation

Floor/Unit	Description	sq ft	sq m
Ground	Main retail	343	31.87
Ground	Back wash area	87	8.08
Ground	Rear treatment room	127	11.80
Ground	Waiting area	72	6.69
Basement	Storage inc. office	283	26.29
Basement	Kitchen & store	65	6.04
Total		977	90.77

Terms

The premises are available by way of a new effective FRI (fully repairing and insuring) lease for a minimum of 6 years with upward only rent reviews every 3 years and other terms to be agreed.

Business Rates

Rateable Value (2023 list) - £15,250
Rateable Value (2026 list) - £19,000

Rates are due to change in April 2026 as above. Our understanding is that retail, hospitality, and leisure (RHL) relief will no longer be available, but lower multipliers for retail, hospitality, and leisure (RHL) businesses will be applied at 38.2p/£

Legal Costs

The ingoing tenant is to be responsible for the landlords' reasonable legal fees in the preparation of the lease.

Services

We understand that mains electric, water and drainage are connected to this premises.

Premium

A premium is required should you wish to operate the property as a salon and retain the fixtures and fittings

Availability

Available Immediately

Gifford Dixon


Commercial Property

Gifford Dixon Commercial Property for themselves and for the vendors or lessors of this property whose agents they are, give notice that: 1. The particulars are set out as a general outline only for the guidance of intending purchasers or lessees and do not constitute, nor constitute part of, an offer or contract. 2. All descriptions, dimensions, references to condition and necessary permissions for use and occupation, and other details are given in good faith and are believed to be correct, but any intending purchasers or tenants should not rely on them as statements or representations of fact but must satisfy themselves by inspection or otherwise as to the correctness of each of them. 3. No person in the employment of Gifford Dixon Commercial Property has any authority to make or give any representation or warranty whatever in relation to this property. 4. All rentals and prices are quoted exclusive of VAT








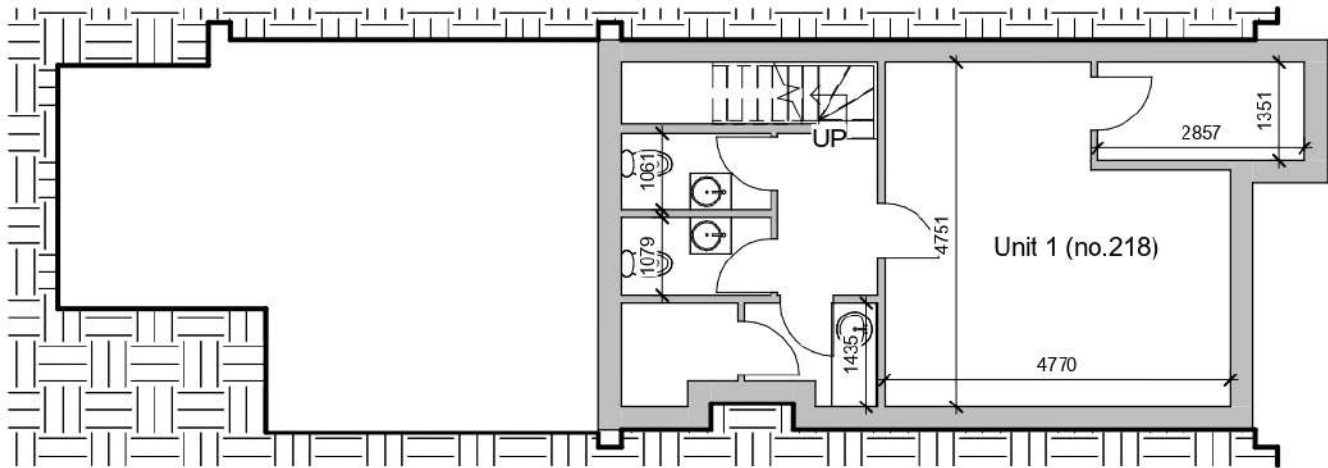

1

2. Basement

1 : 100

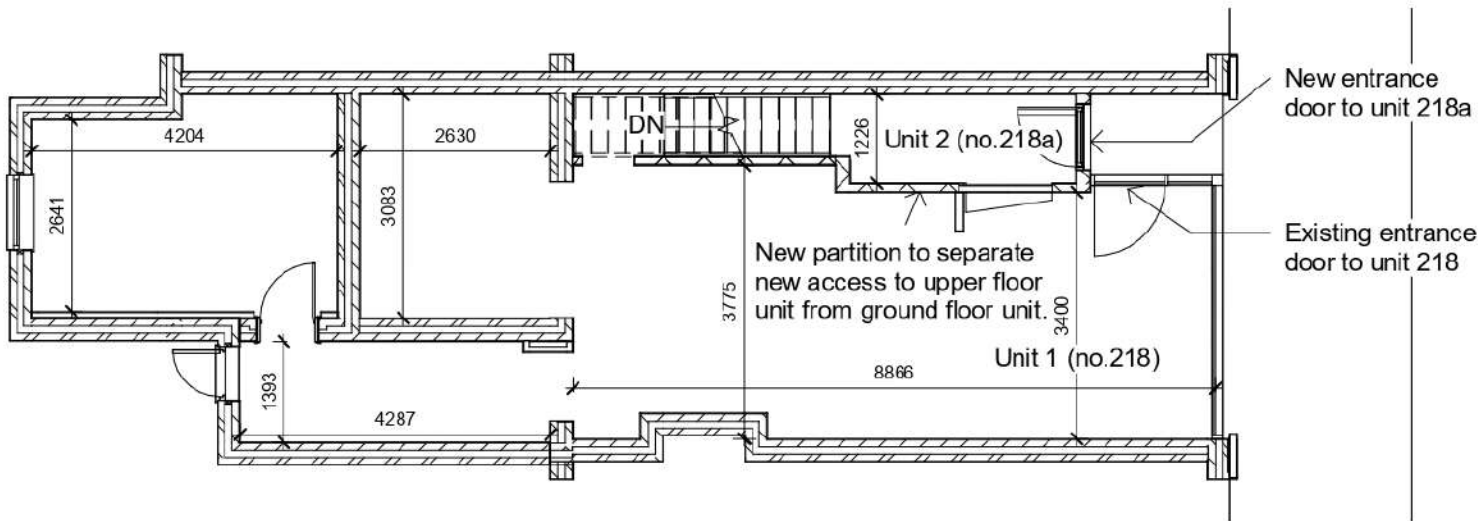

2

3. Ground Floor

1 : 100