


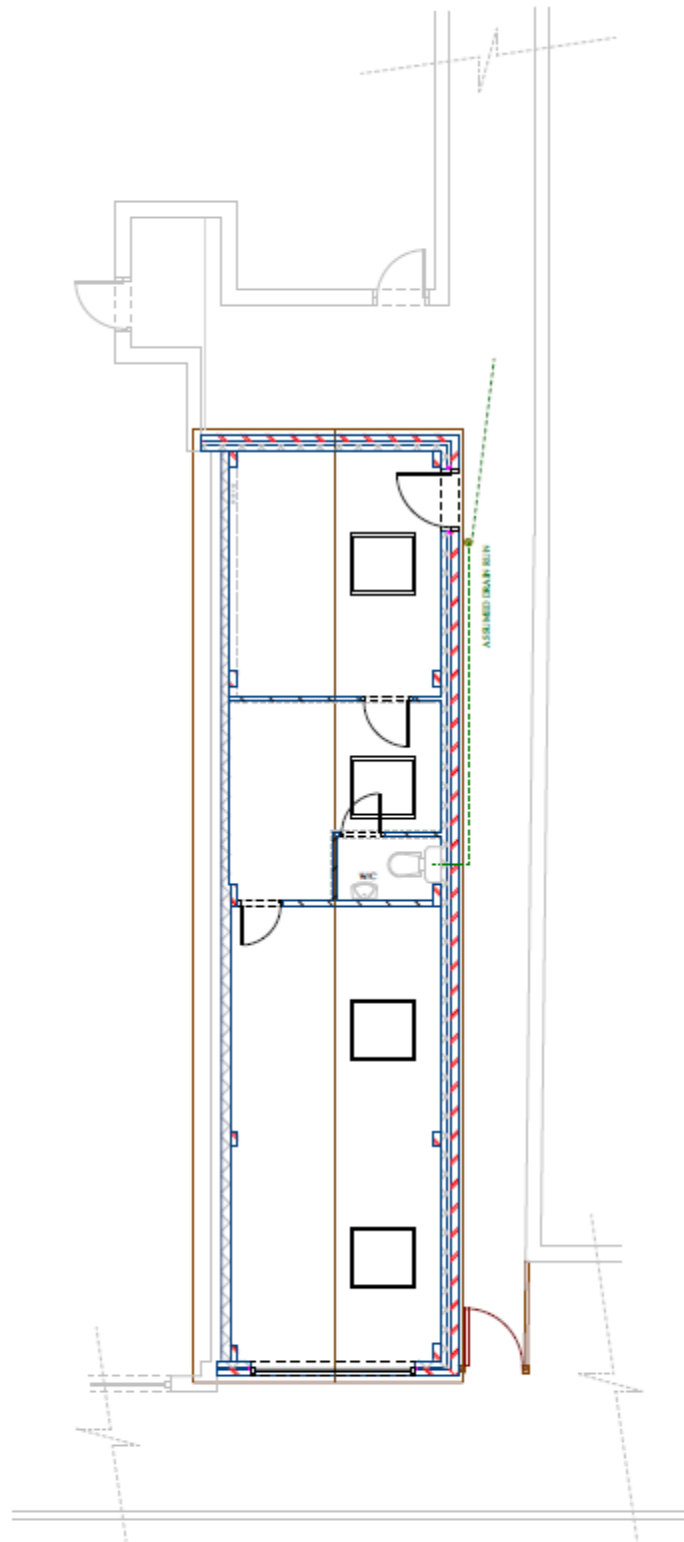

EXISTING GROUND FLOOR LAYOUT